THIS PRINT IS PROVIDED ON A RESTRICTED BASIS AND IS NOT TO BE USED IN ANY WAY DETERMINAL TO THE INTEREST OF HALSANG

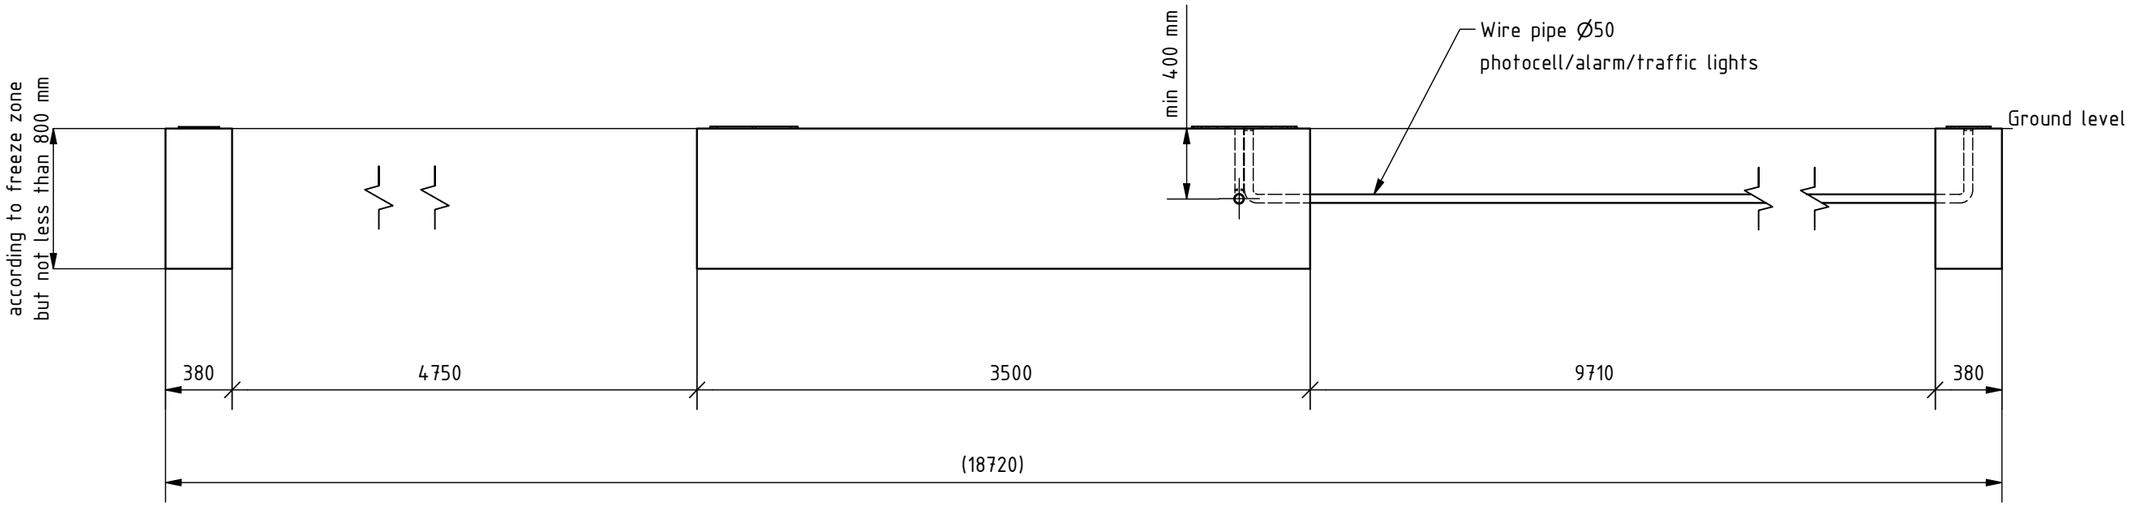

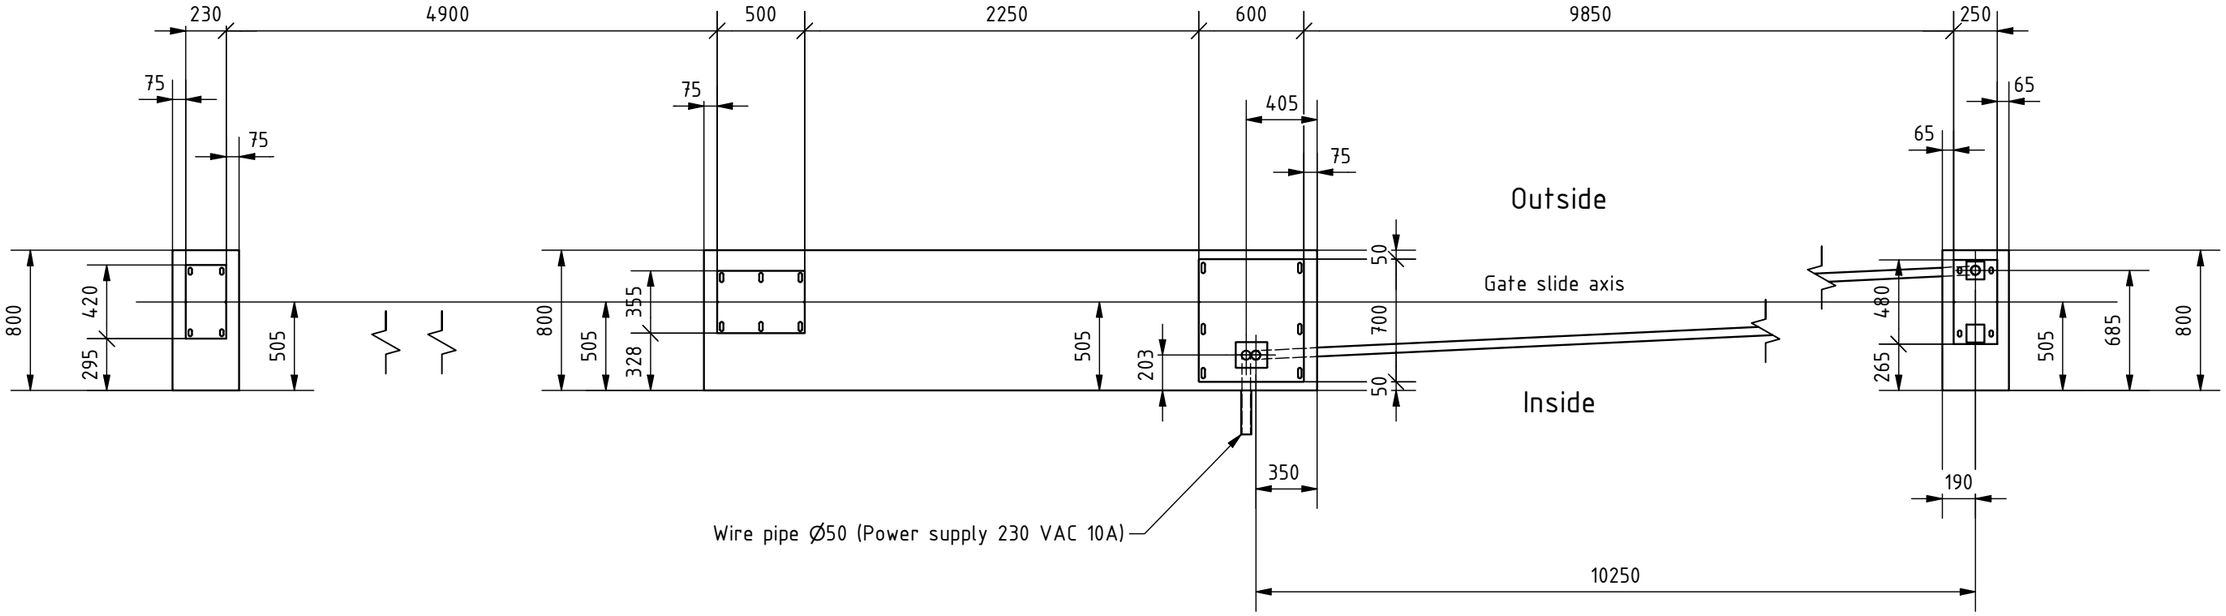

Remarks:
1. All dimensions in mm.
2. Side view of foundations is from inside of property.
3. Prepare foundation with concrete class C25. Concrete must be reinforced with fibres and flat on top.
4. Expected concrete capacity 2,8 m^3 .
5. For gate installation use chemical anchors M16x300 (20 pcs.) or longer. Anchors must be minimum 80 mm over concrete surface. Minimum drilling depth 200 mm. For installation follow Fisher System rules.
6. This is suggested foundation plan. Demensions, reinforcment, anchoring.

HALSANG	Remarks			
Designed by A. Knauber	Scale 1 : 35	Format A3	Data 24.11.2021	Sheet numer 1/2
Edited by	Height	Width	Material	Mass
Number S.003277	Drawing Foundation plan Magni 10000 R			Rev. A

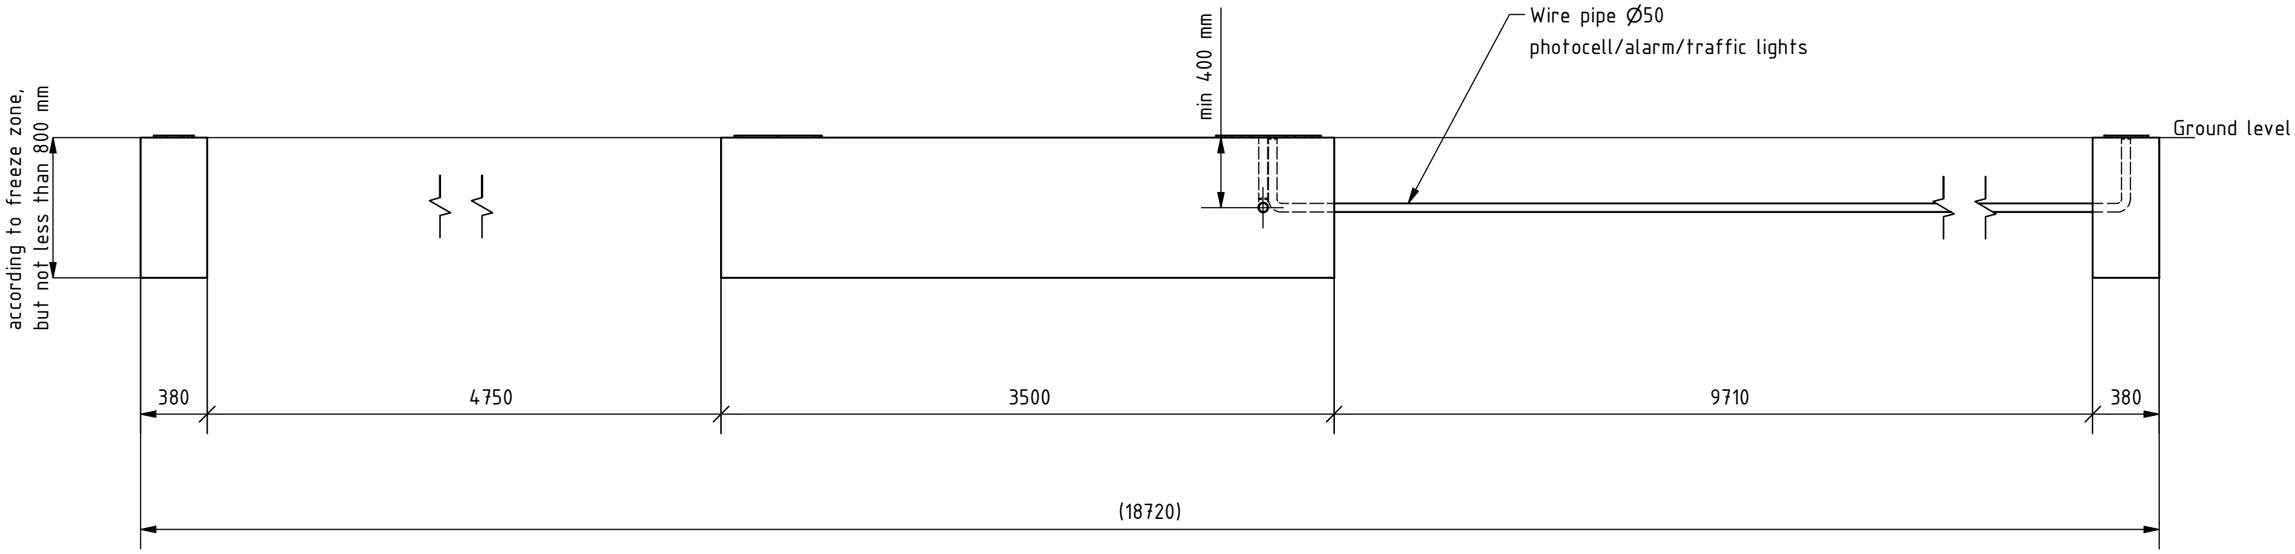

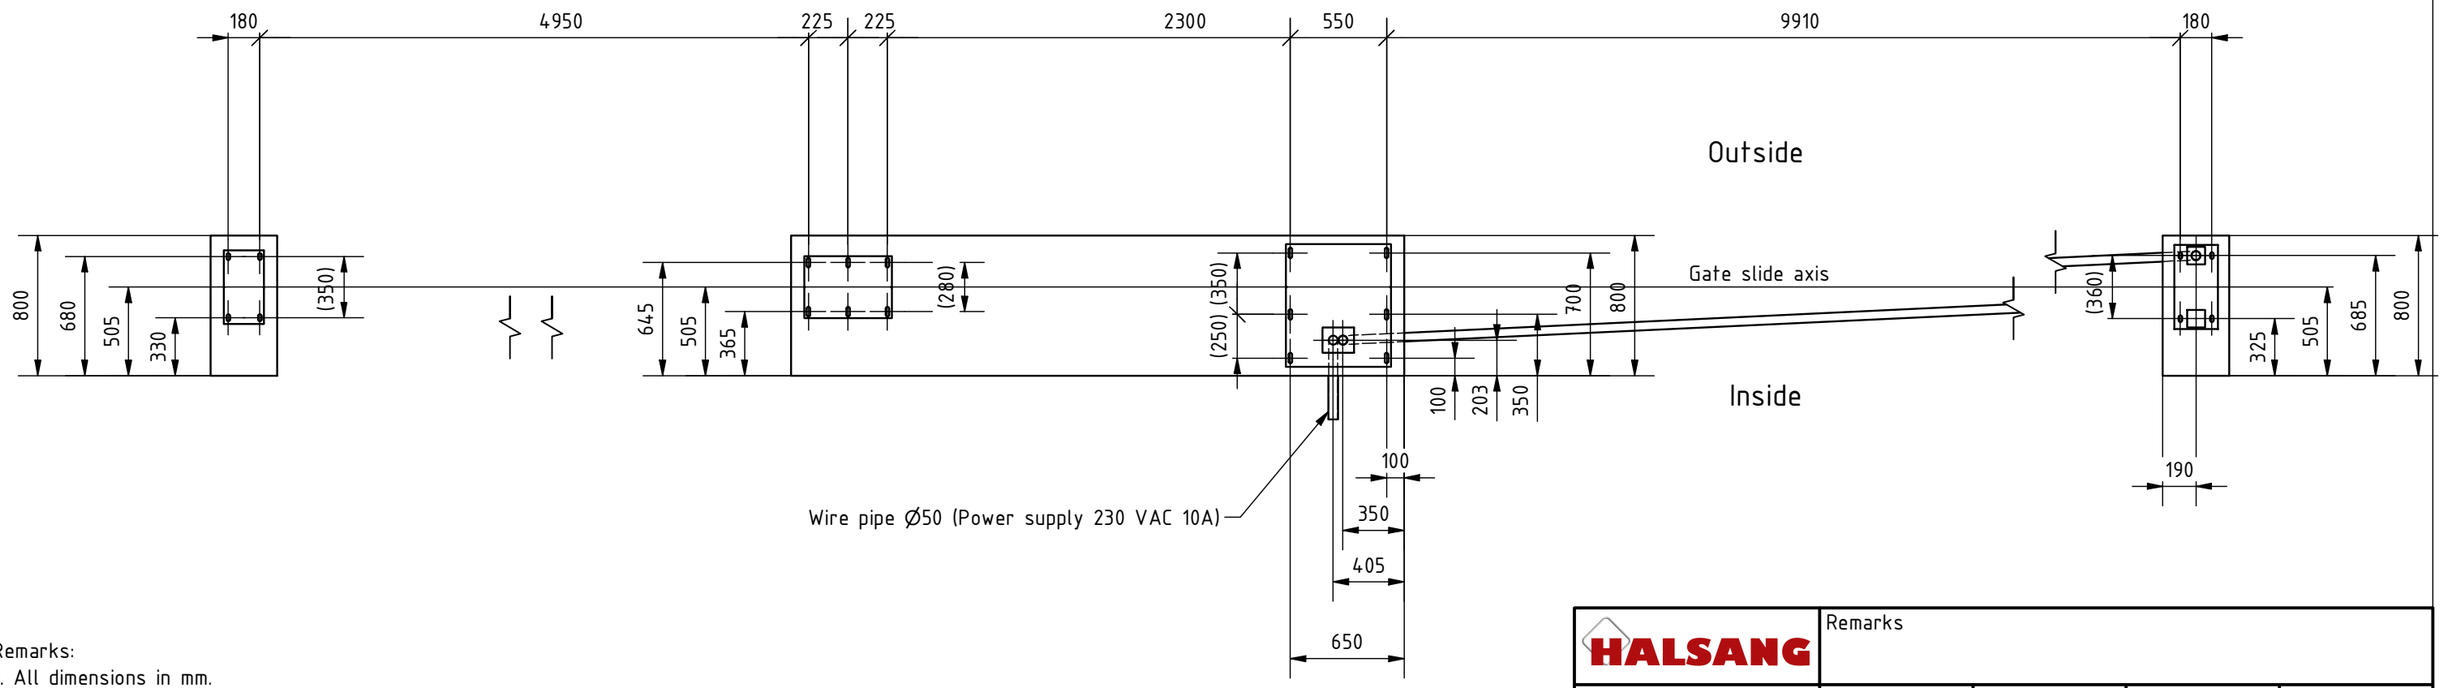

Remarks:
1. All dimensions in mm.
2. Side view of foundations is from inside of property.
3. Prepare foundation with concrete class C25. Concrete must be reinforced with fibres and flat on top.
4. Expected concrete capacity 2,8 m^3 .
5. For gate installation use chemical anchors M16x300 (20 pcs.) or longer. Anchors must be minimum 80 mm over concrete surface. Minimum drilling depth 200 mm. For installation follow Fisher System rules.
6. This is suggested foundation plan. Demensions, reinforcment, anchoring.

HALSANG	Remarks			
Designed by: A. Knauber	Scale: 1 : 35	Format: A3	Data: 24.11.2021	Sheet numer: 2/2
Edited by	Height	Width	Material	Mass
Number: S.003277	Drawing: Foundation plan Magni 10000 R			Rev.: A