THIS PRINT IS PROVIDED ON A RESTRICTED BASIS AND IS NOT TO BE USED IN ANY WAY DETERMINAL TO THE INTEREST OF HALSANG

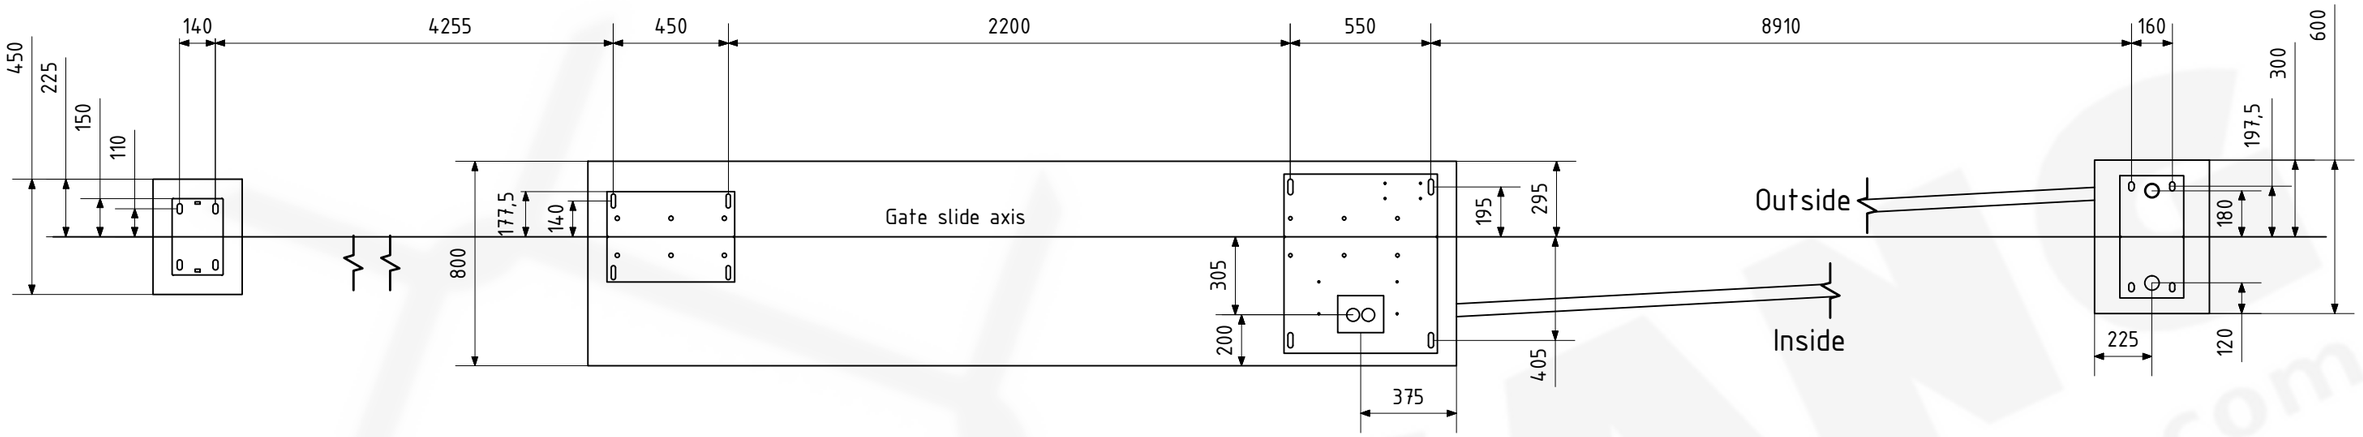

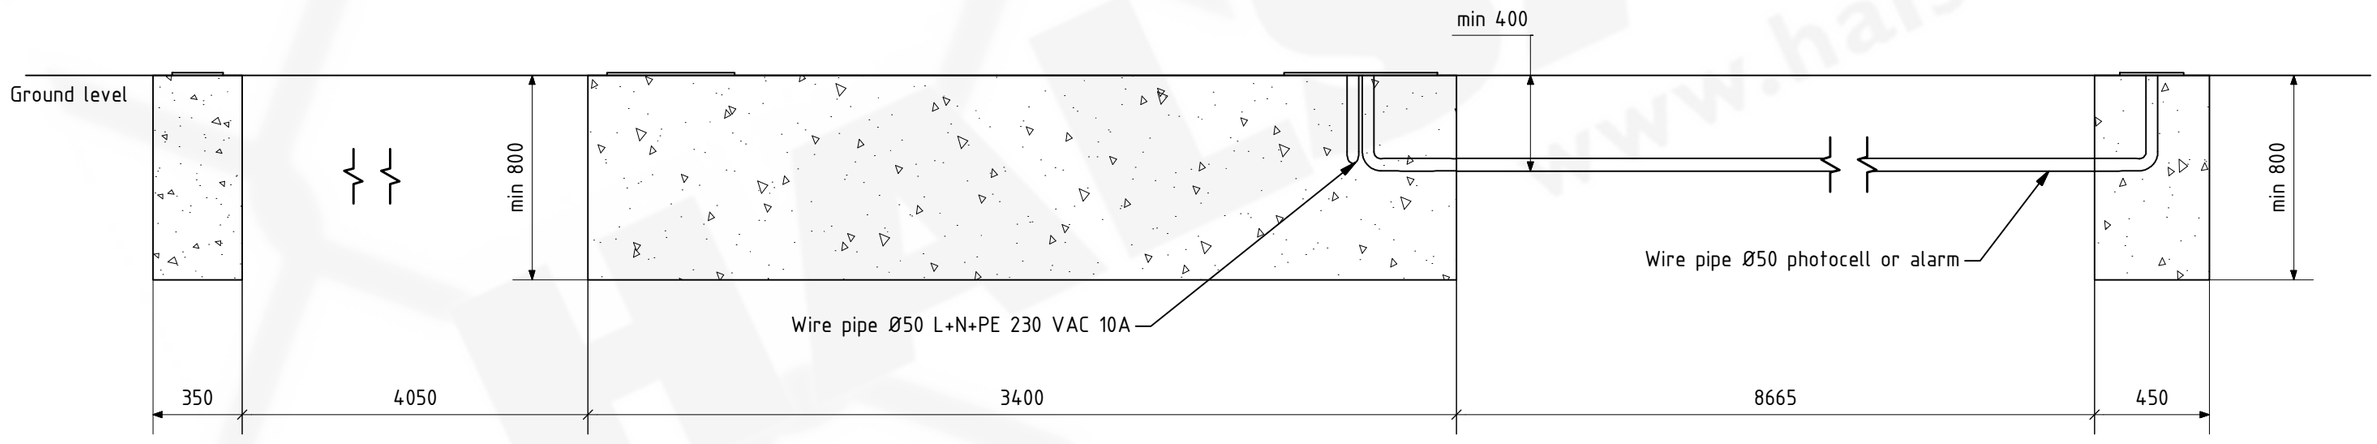

Remarks:
1. All dimensions in mm.
2. Front view of gate is from inside of property.
3. Prepare foundation with concrete class C25. Concrete must be reinforced with fibres and flat on top.
4. For gate installation use anchors M16x200 or longer. Anchors must be over concete surface 80mm minimum.
5. Accessories according to Halsang specification and requirements.

HALSANG
Halsäng Stängsel AB
Halsäng 4
521 93 Falköping
SWEDEN
www.halsang.se

Material	Coating	Width	Height
Main post	**Frame**	**Reinforcement**	**Infill**
Designed by	**Edited by**	**Date**	**Order number**
I. Kłeczek		2018-06-08	
Scale	**Format**	**Drawing**	**Number**
1 : 24	A3	MAGNI FP 9000 RIGHT	SLG.M.F.10.00